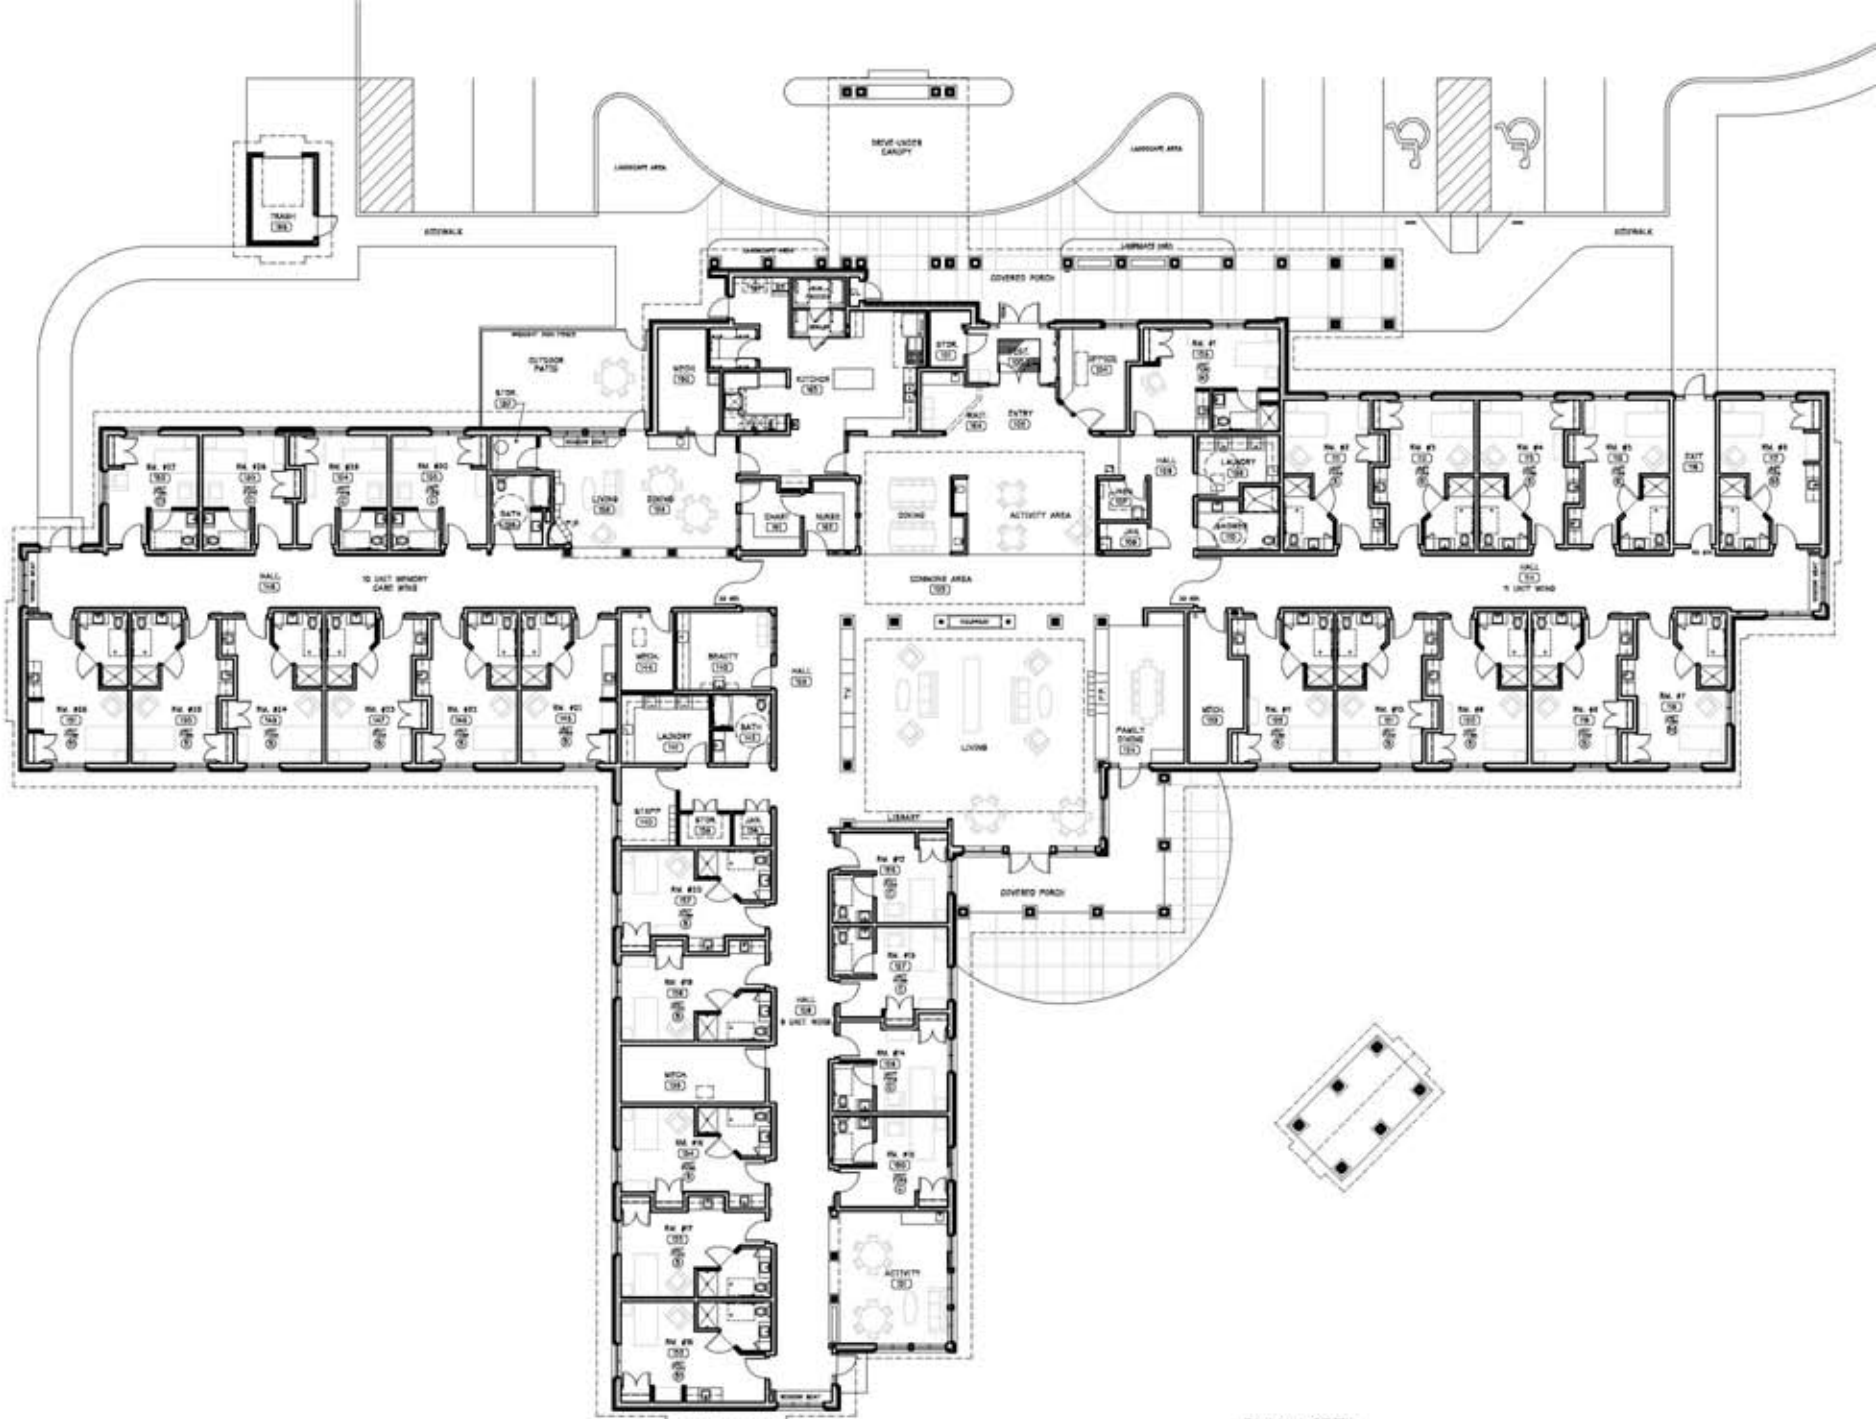

FLOOR PLAN

SCALE: NOT TO SCALE

20,545 S.F.